Site Layout Plan 1:500

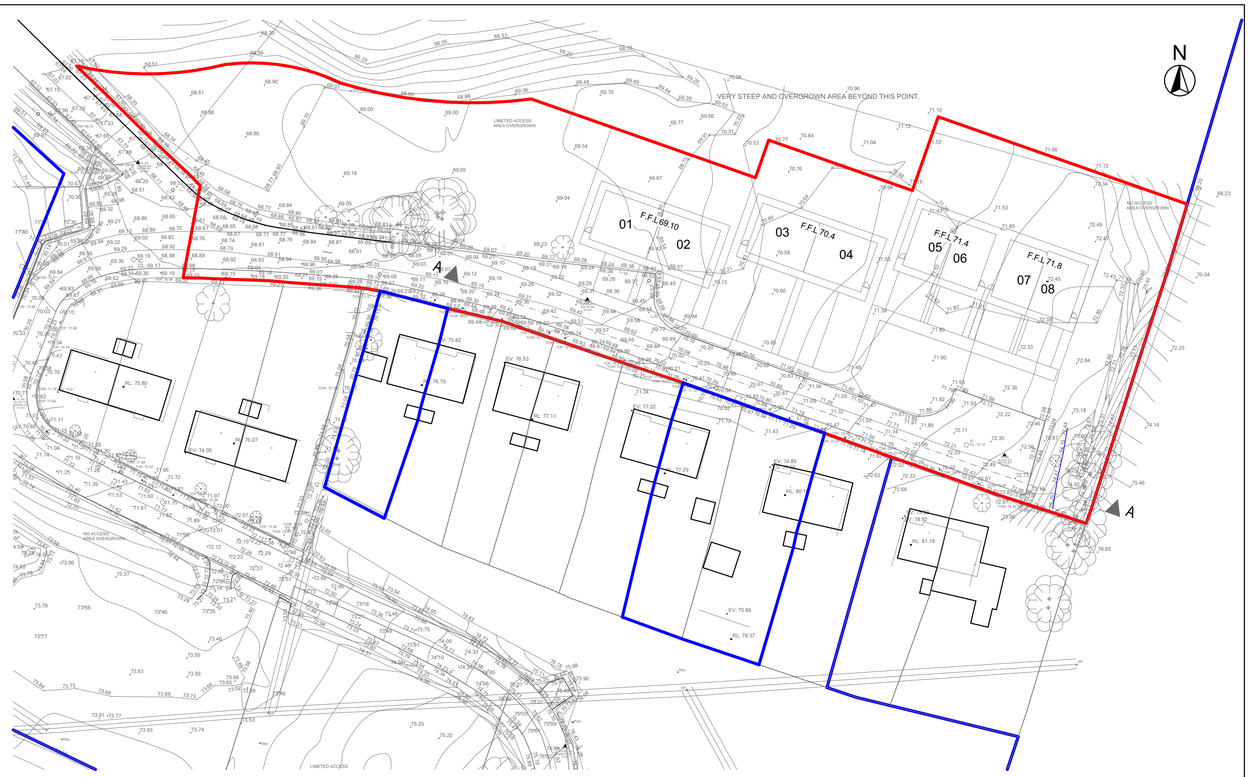

Site Survey 1:500

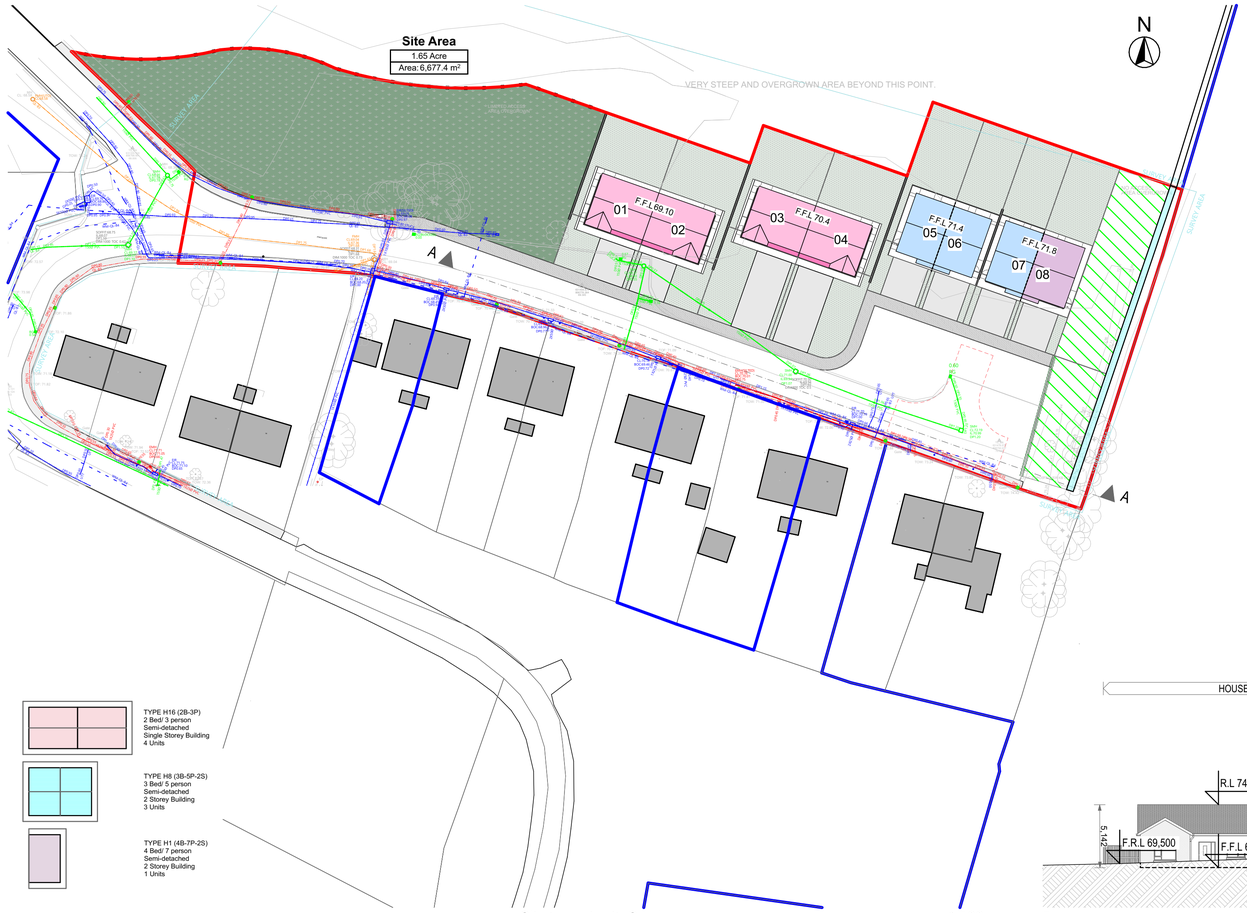

TYPE H16 (2B-3P)
2 Bed/ 3 person
Semi-detached
Single Storey Building
4 Units

TYPE H8 (3B-5P-2S)
3 Bed/ 5 person
Semi-detached
2 Storey Building
3 Units

TYPE H1 (4B-7P-2S)
4 Bed/ 7 person
Semi-detached
2 Storey Building
1 Units

Site Layout with Services 1:500

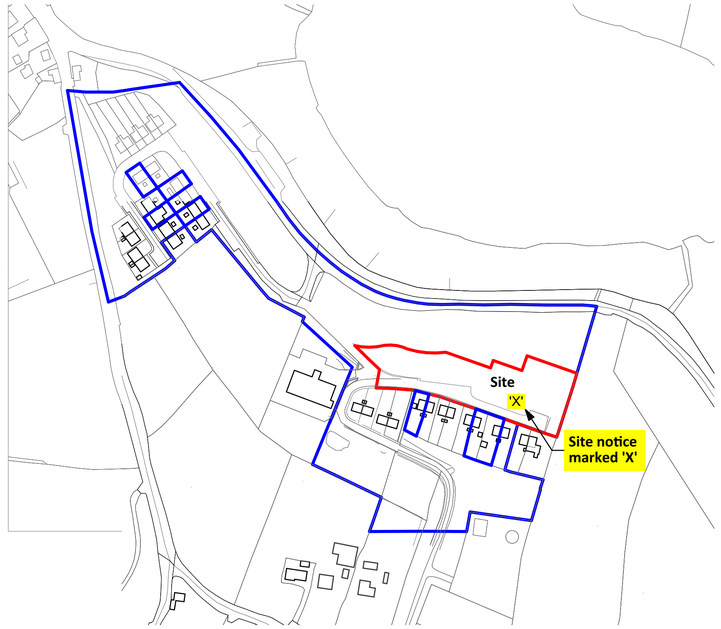

Site Location Map 1:2500

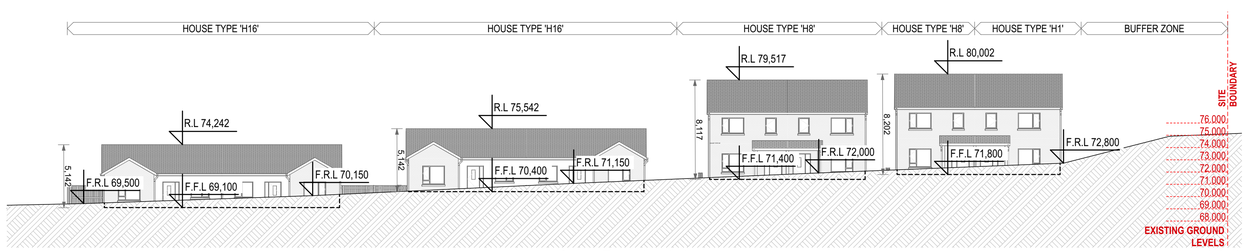

Street Elevation A-A 1:250

Site Layout Plan
Scale: 1:500

Site Boundary
(Area: 1.65 Acres / 0.67 Hectares)
Folio No. CN1768F
Total Landholdings
(Area:13.74 Acres / 5.56 Hectares)
OS Map X, Y Coord.:631475,806775
OS.Licence No: AR0031623

Comhairle Contae an Chabháin
Cavan County Council

Rev	Issue Date	Description	Approved by

Purpose of Issue
PLANNING DRAWING ONLY

Wynne Gormley Gilsenan | Architects & Surveyors Ltd.

WGG ARCHITECTS & SURVEYORS LTD
COPYRIGHT RESERVED

JOB DETAILS
Proposed Housing Development
@ Portaliffe, Killeshandra, Co.Cavan
for Cavan County Council

Scale @ A1: As indicated	Dwg.no: PL23-018-001	Amend.
Date: 12/09/2023	Description: Site Layout Plan, Site Layout Plan & Services, Site Survey, Site Location Map & Street Elevation	
Drawn by: J Mrowiec		
Checked by: E Gilsenan		

21, Church View, Cavan
T +353 49 43 61096
F +353 49 43 62907
E info@wggarchitects.ie
W www.wggarchitects.ie

Y:\A-2023\23-018 Cavan County Council - Killeshandra\2.0 Planning\2.2 Planning Drawing Files - Final\PL 23-018_2.pln