RETAINING WALL A

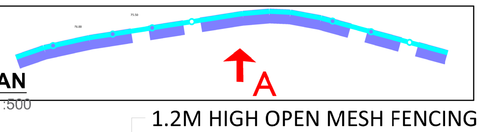

PLAN
SC.1:500

1.2M HIGH OPEN MESH FENCING
PROPRIETARY CONCRETE BLOCK GEOSYNTHETHIC
REINFORCED SEGMENTAL RETAINING WALL SYSTEM

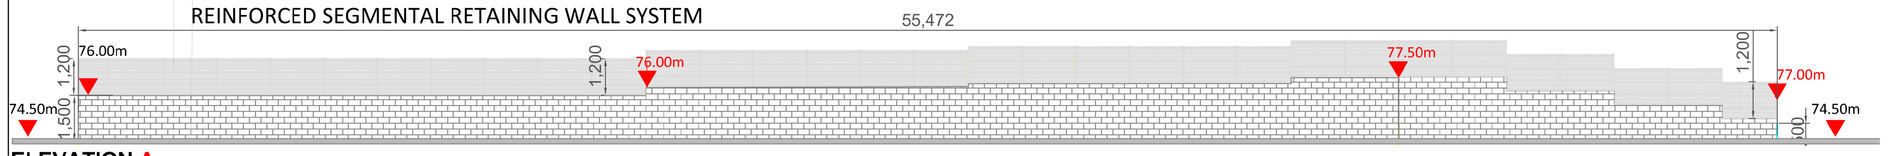

ELEVATION A
SC.1:100

RETAINING WALL B

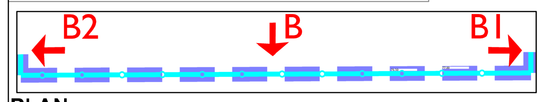

PLAN
SC.1:500

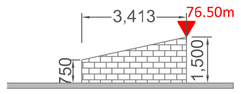

ELEVATION B1
SC.1:100

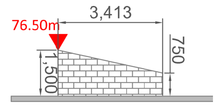

ELEVATION B2
SC.1:100

PROPRIETARY CONCRETE BLOCK GEOSYNTHETHIC
REINFORCED SEGMENTAL RETAINING WALL SYSTEM

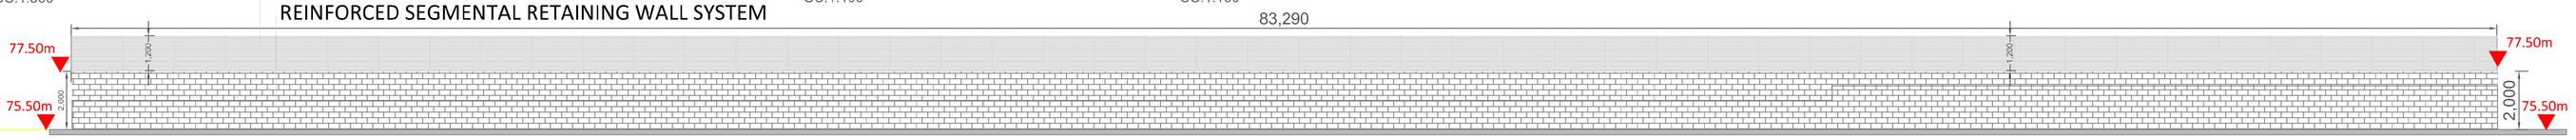

ELEVATION B
SC.1:100

RETAINING WALL C

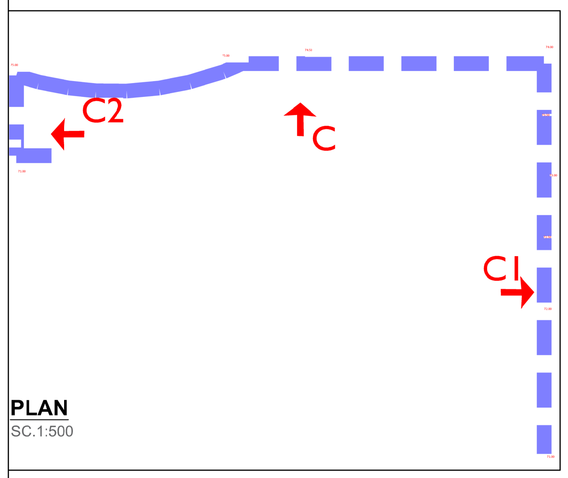

PLAN
SC.1:500

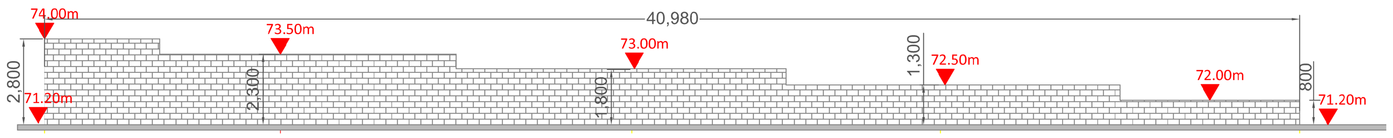

ELEVATION C1
SC.1:100

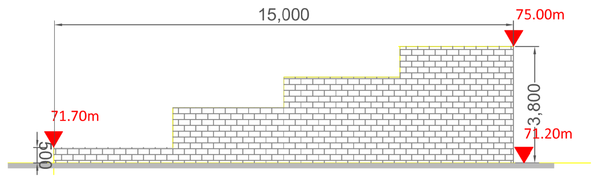

ELEVATION C2
SC.1:100

PROPRIETARY CONCRETE BLOCK GEOSYNTHETHIC
REINFORCED SEGMENTAL RETAINING WALL SYSTEM

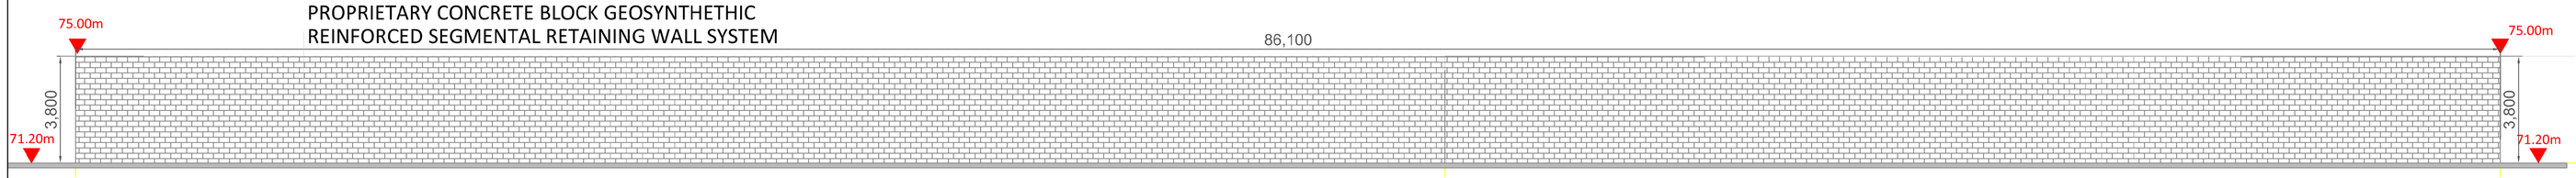

ELEVATION C
SC.1:100

RETAINING WALL D

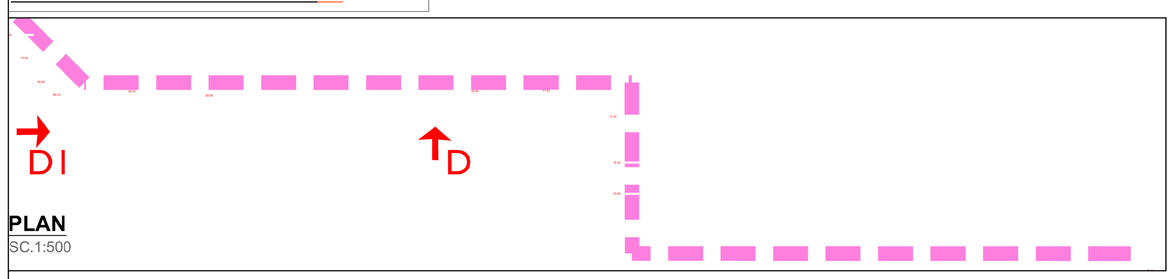

PLAN
SC.1:500

4No. SWIFT NEST BOX
44 x H 22 x D 22 cm

2 No. SPARROW TERRACE
43 x H 24.5 x D 20 cm

TIMBER CRIB RETAINING WALL STRUCTURE

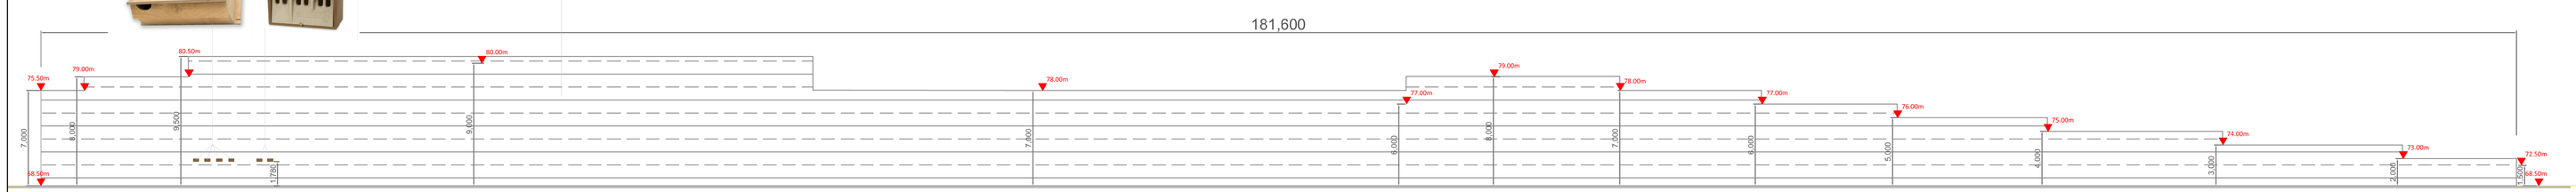

ELEVATION D
SC.1:200

TIMBER CRIB RETAINING WALL STRUCTURE

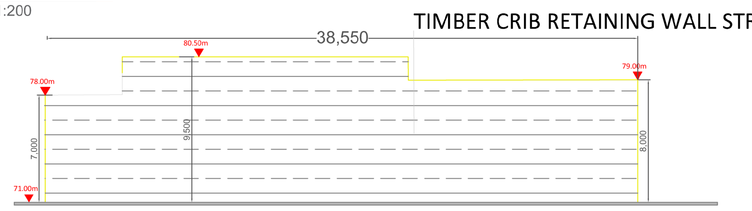

ELEVATION D1
SC.1:200

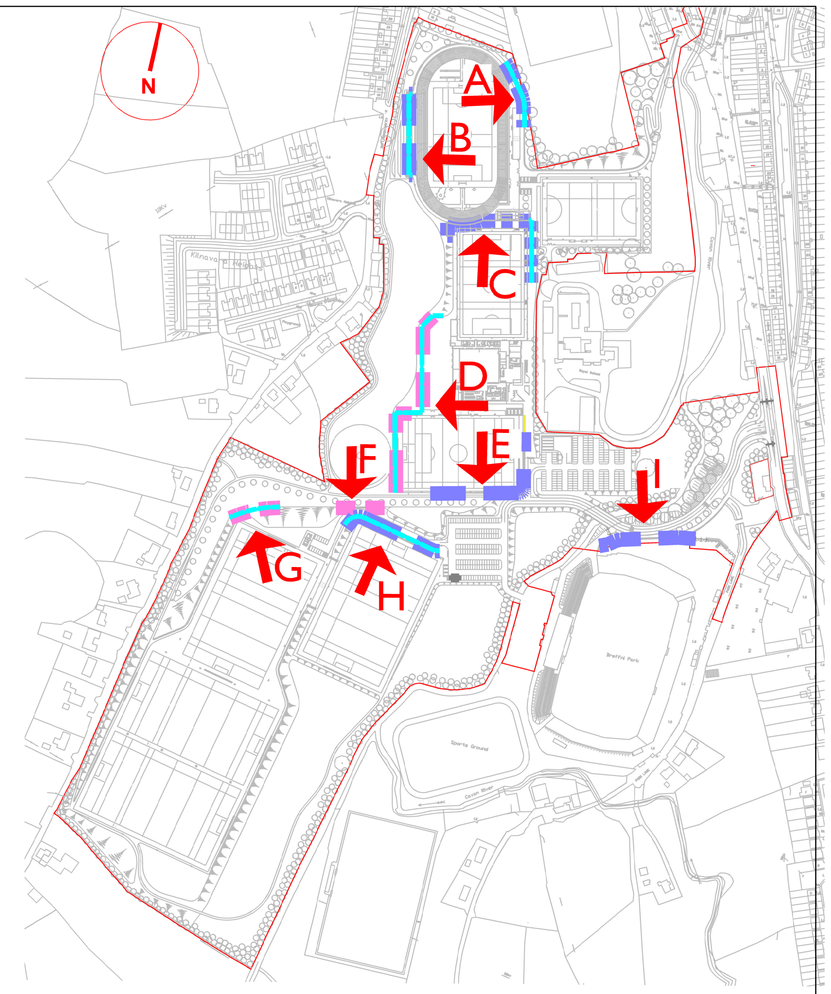

LEGEND

SITE BOUNDARY

TIMBER CRIBB RETAINING WALL STRUCTURE

PROPRIETARY CONCRETE BLOCK GEOSYNTHETHIC REINFORCED SEGMENTAL RETAINING WALL SYSTEM

1.2M HIGH OPEN MESH FENCING

Rev	Issue Date	Description	Issued By
P 01	08.03.24	Issued For Panning	LP

Project Status
ISSUED FOR PLANNING

Client
Cavan County Council

Project
Cavan Regional Sports Campus

Drawing:
Proposed Plans & Elevations - Retaining Wall Sheet 1 of 2

File Ref: File Location

Scale:
1:100/1:200/1:500 @ A0

McAdam
ENHANCING LOCAL COMMUNITIES
1c Montgomery House, 47B Castlereagh Road, Belfast, BT5 6BQ
T: 028 9040 2000
admin@mcadamdesign.co.uk
www.mcadamdesign.co.uk

McAdam Design Project Number: A2156

Drawn	Checked	Approved
LP	LP	MOC
Date 08.03.24	Date 08.03.24	Date 08.03.24

Drawing No: CSC-MCA-XX-XX-DR-A-8001
Status: S4
Rev: P01

All dimensions are in millimetres. Figured dimensions to be taken in preference to scaled dimensions. Dimensions to be checked onsite. © 2020 McAdam Design Ltd.

Plot Date: Date